- PASSENGER STATION -
ROSEVILLE CALIF.

REAR ELEVATION & FOUNDATION PLAN
SCALE AS SHOWN F.W. JUNE 1906.

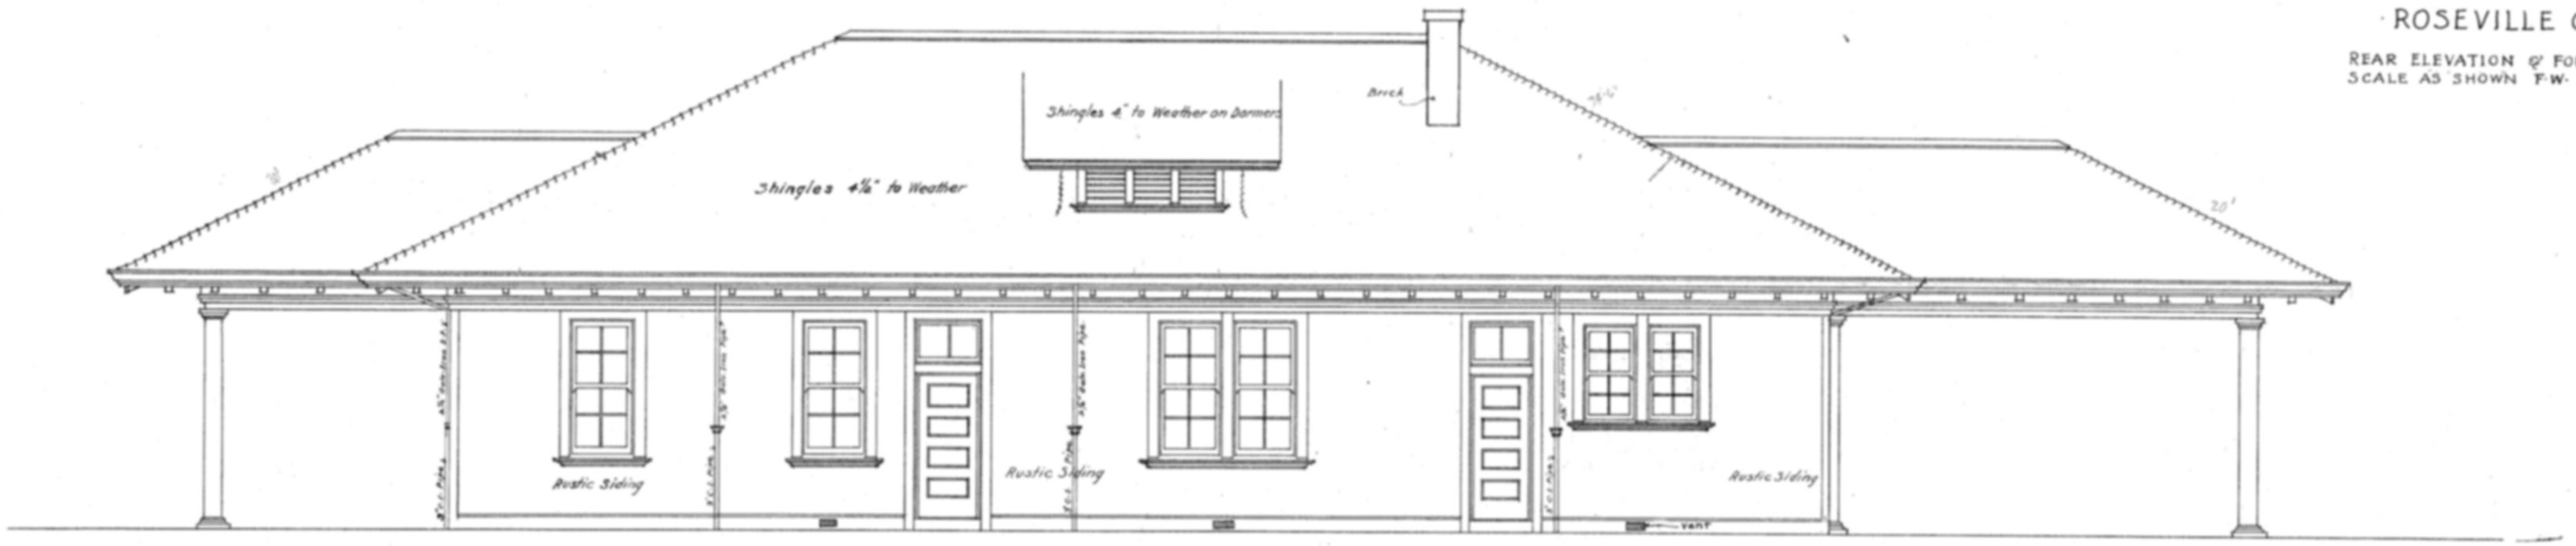

- REAR ELEVATION -
Scale ¼" = 1'-0"

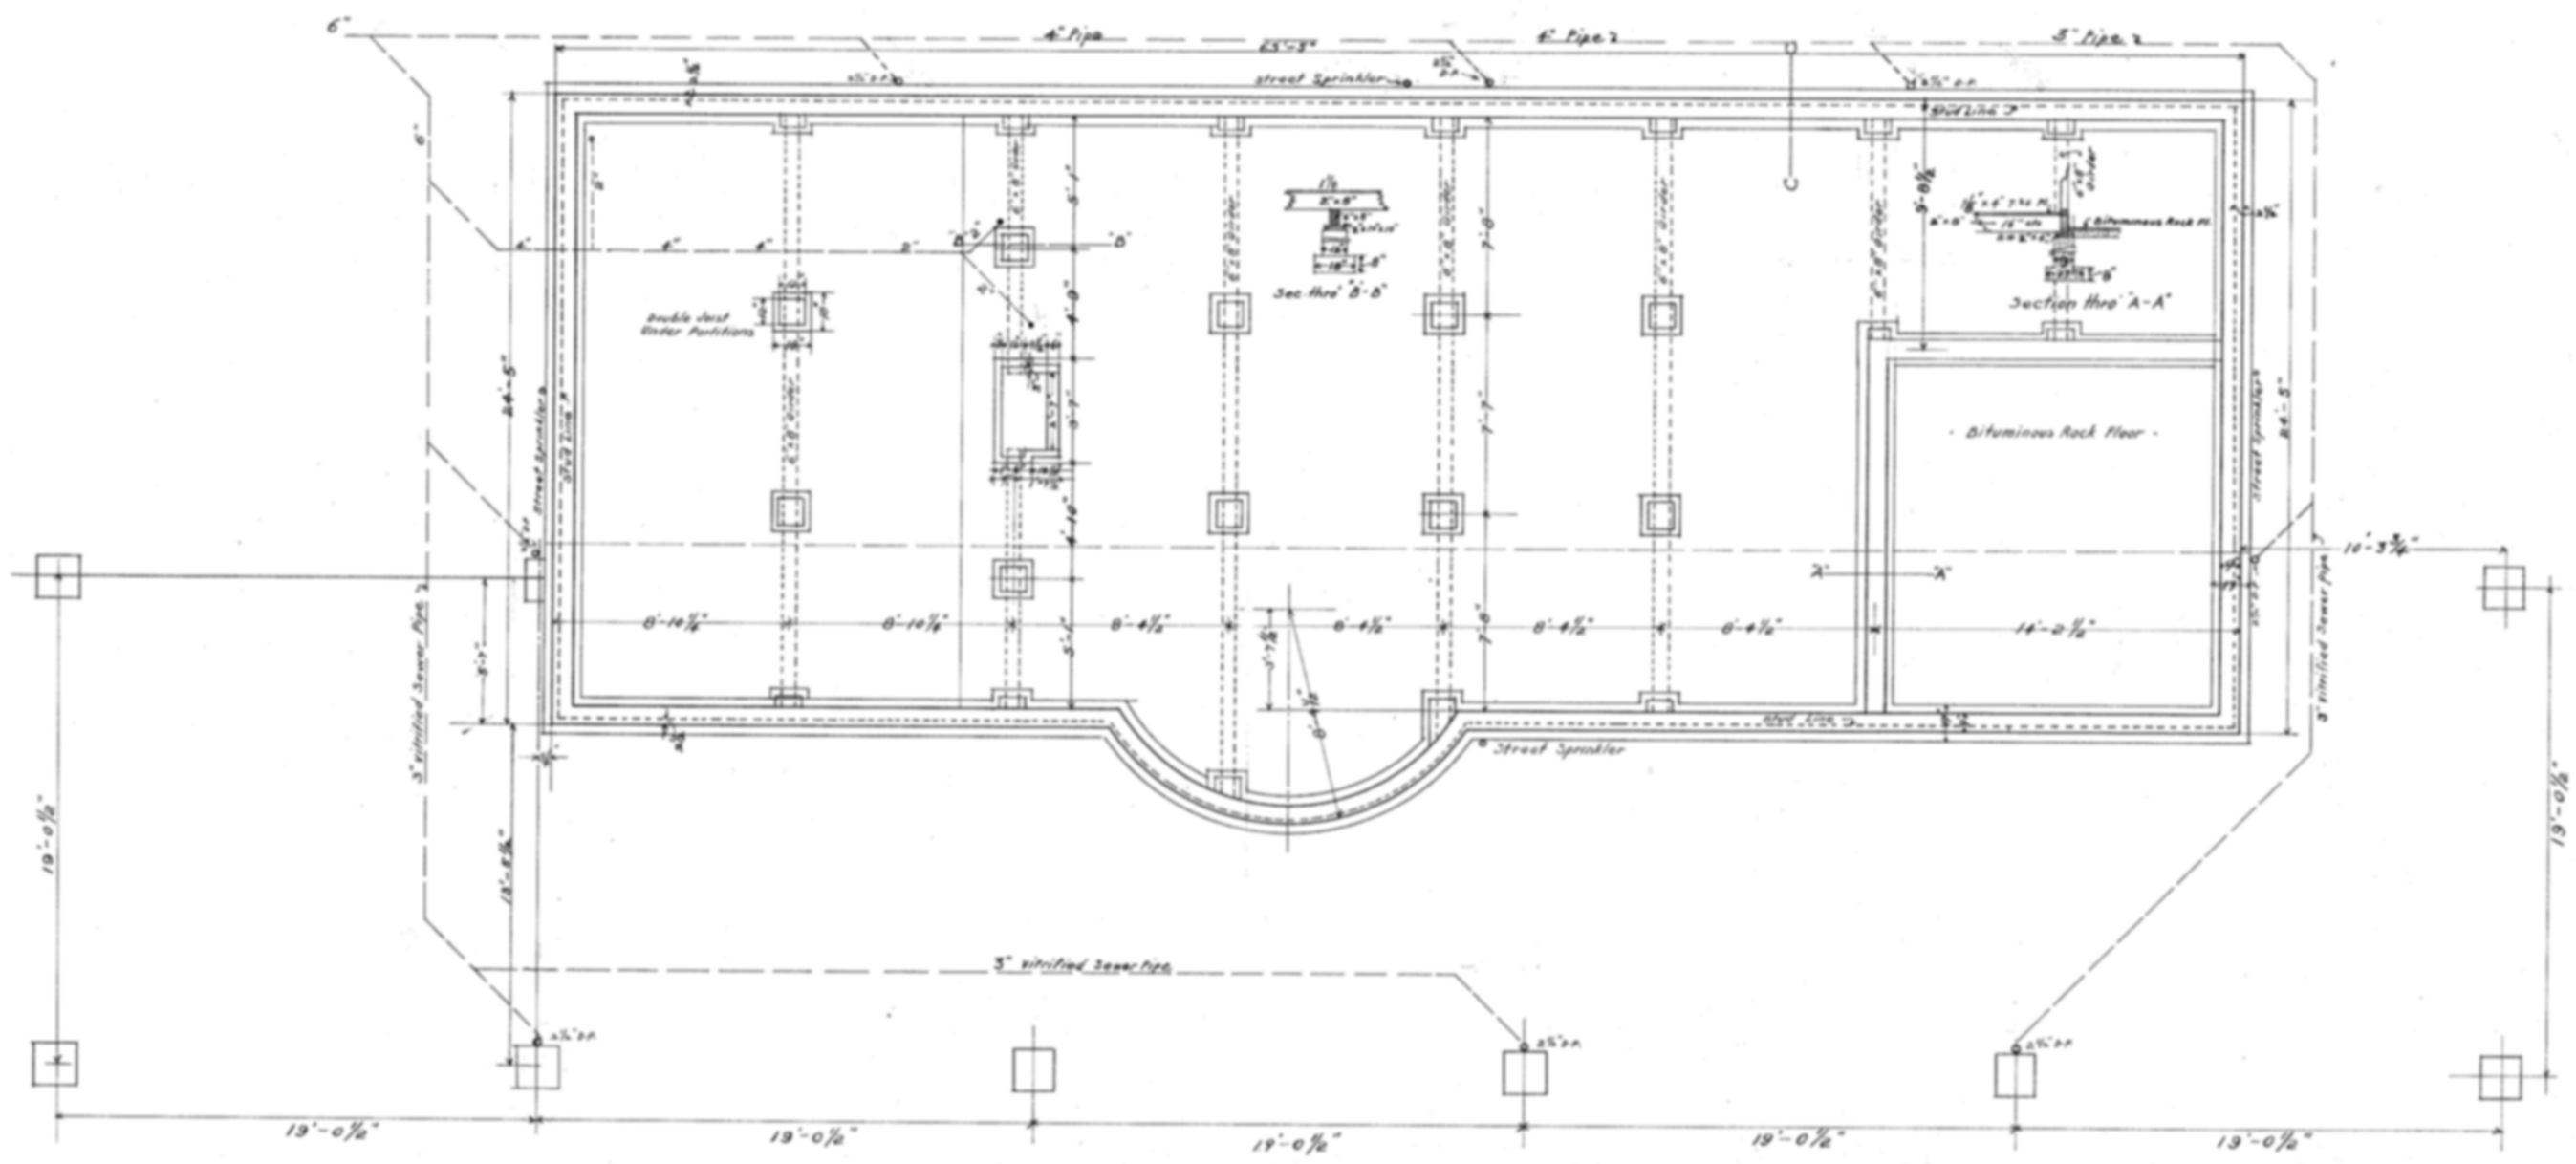

- FOUNDATION PLAN -
Scale ¼" = 1'-0"

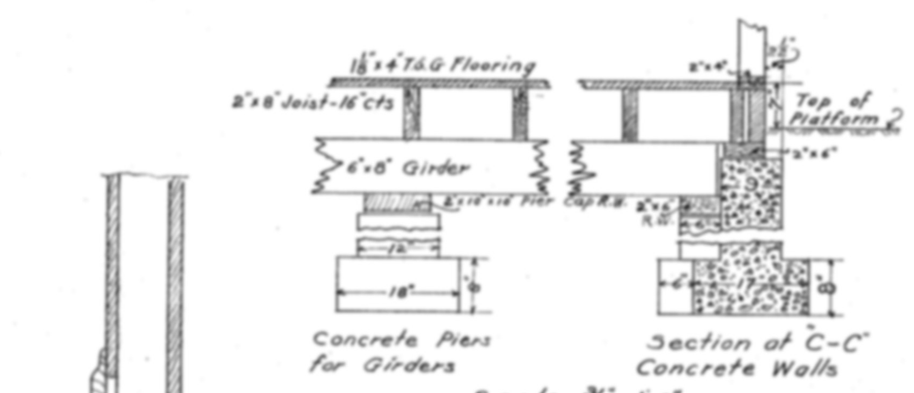
1½" x 4" T & G Flooring
2" x 8" Joist - 16" ctrs
6" x 8" Girder
Top of Platform
Concrete Piers for Girders
Section at "C-C" Concrete Walls
Scale ¾" = 1'-0"
Vent
Elevation of Ventilator

Section thro' Ventilators in Base
Scale 1½" = 1'-0"

Date	Revised	
		M. W. D.
		Drawing No 156
		Sheet No 1
		Drawer No 48

Drawn by F.W. Traced by F.W. Checked by H.B.

PASSENGER STATION
ROSEVILLE CALIF.

END ELEVATIONS · SECTION & ROOF PLAN
SCALE ¼" and ⅛" = 1'-0" F.W. JUNE 1906.

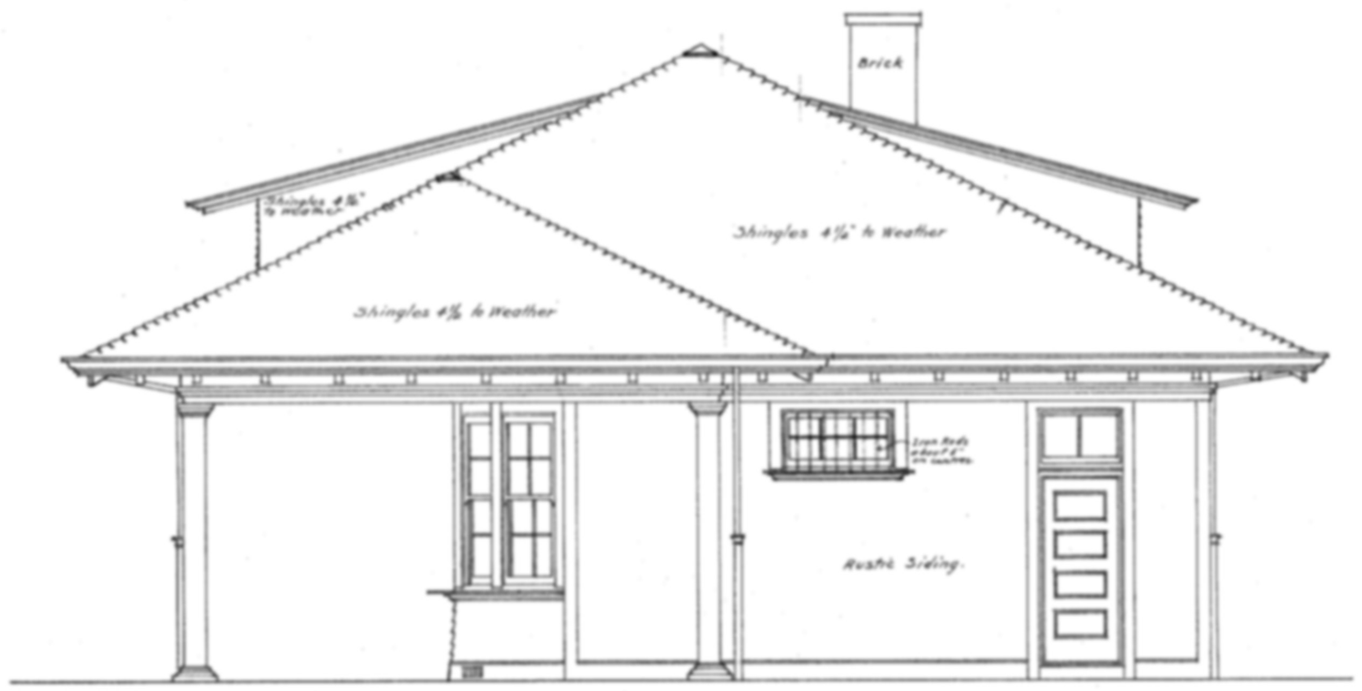

~ END ELEVATION ~
Scale ¼" = 1'-0"

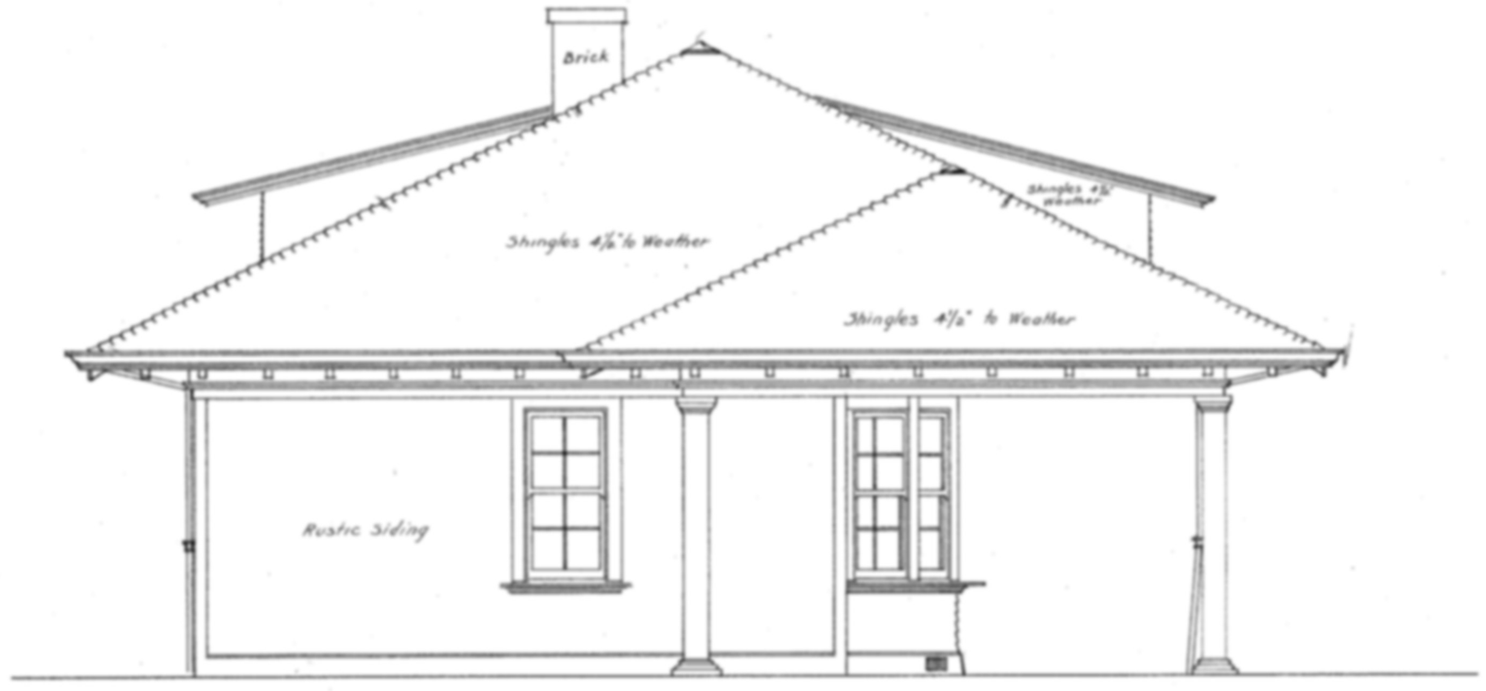

~ END ELEVATION ~
Scale ¼" = 1'-0"

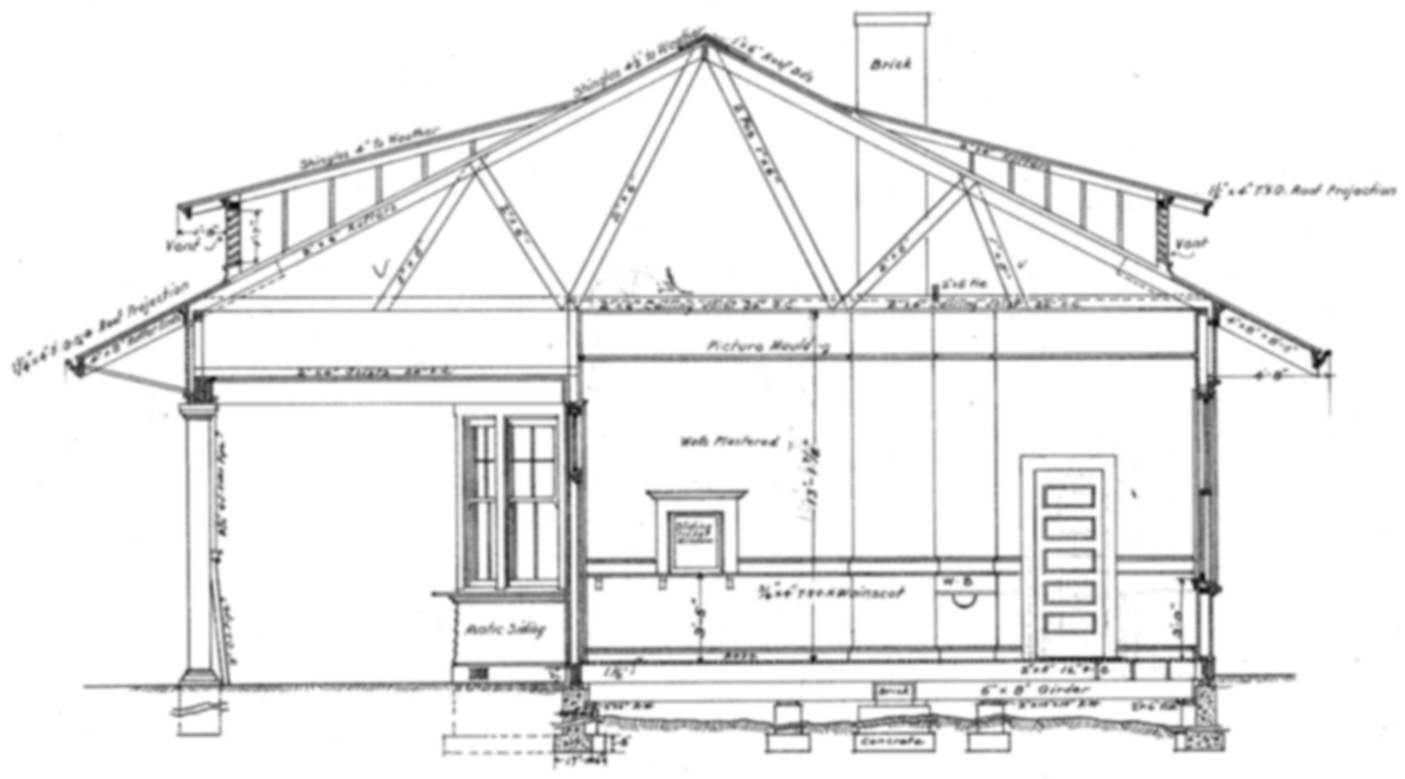

~ TRANSVERSE SECTION ~
Scale ¼" = 1'-0"
"D-D"

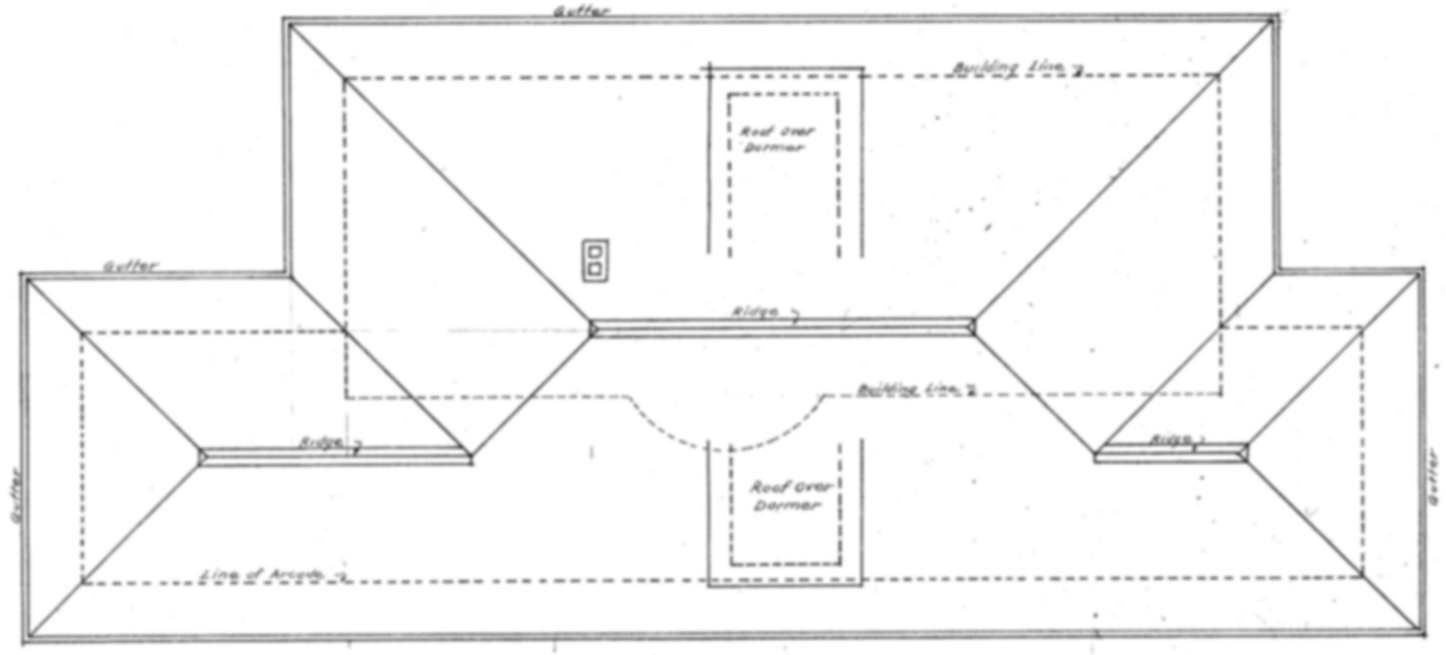

ROOF PLAN
Scale ⅛" = 1'-0"

Date	Revised	
		M. W. D.
		DRAWING № 156
		SHEET № 3
		DRAWER № 40

Drawn by F.W. Traced by F.W. Checked by H.D.